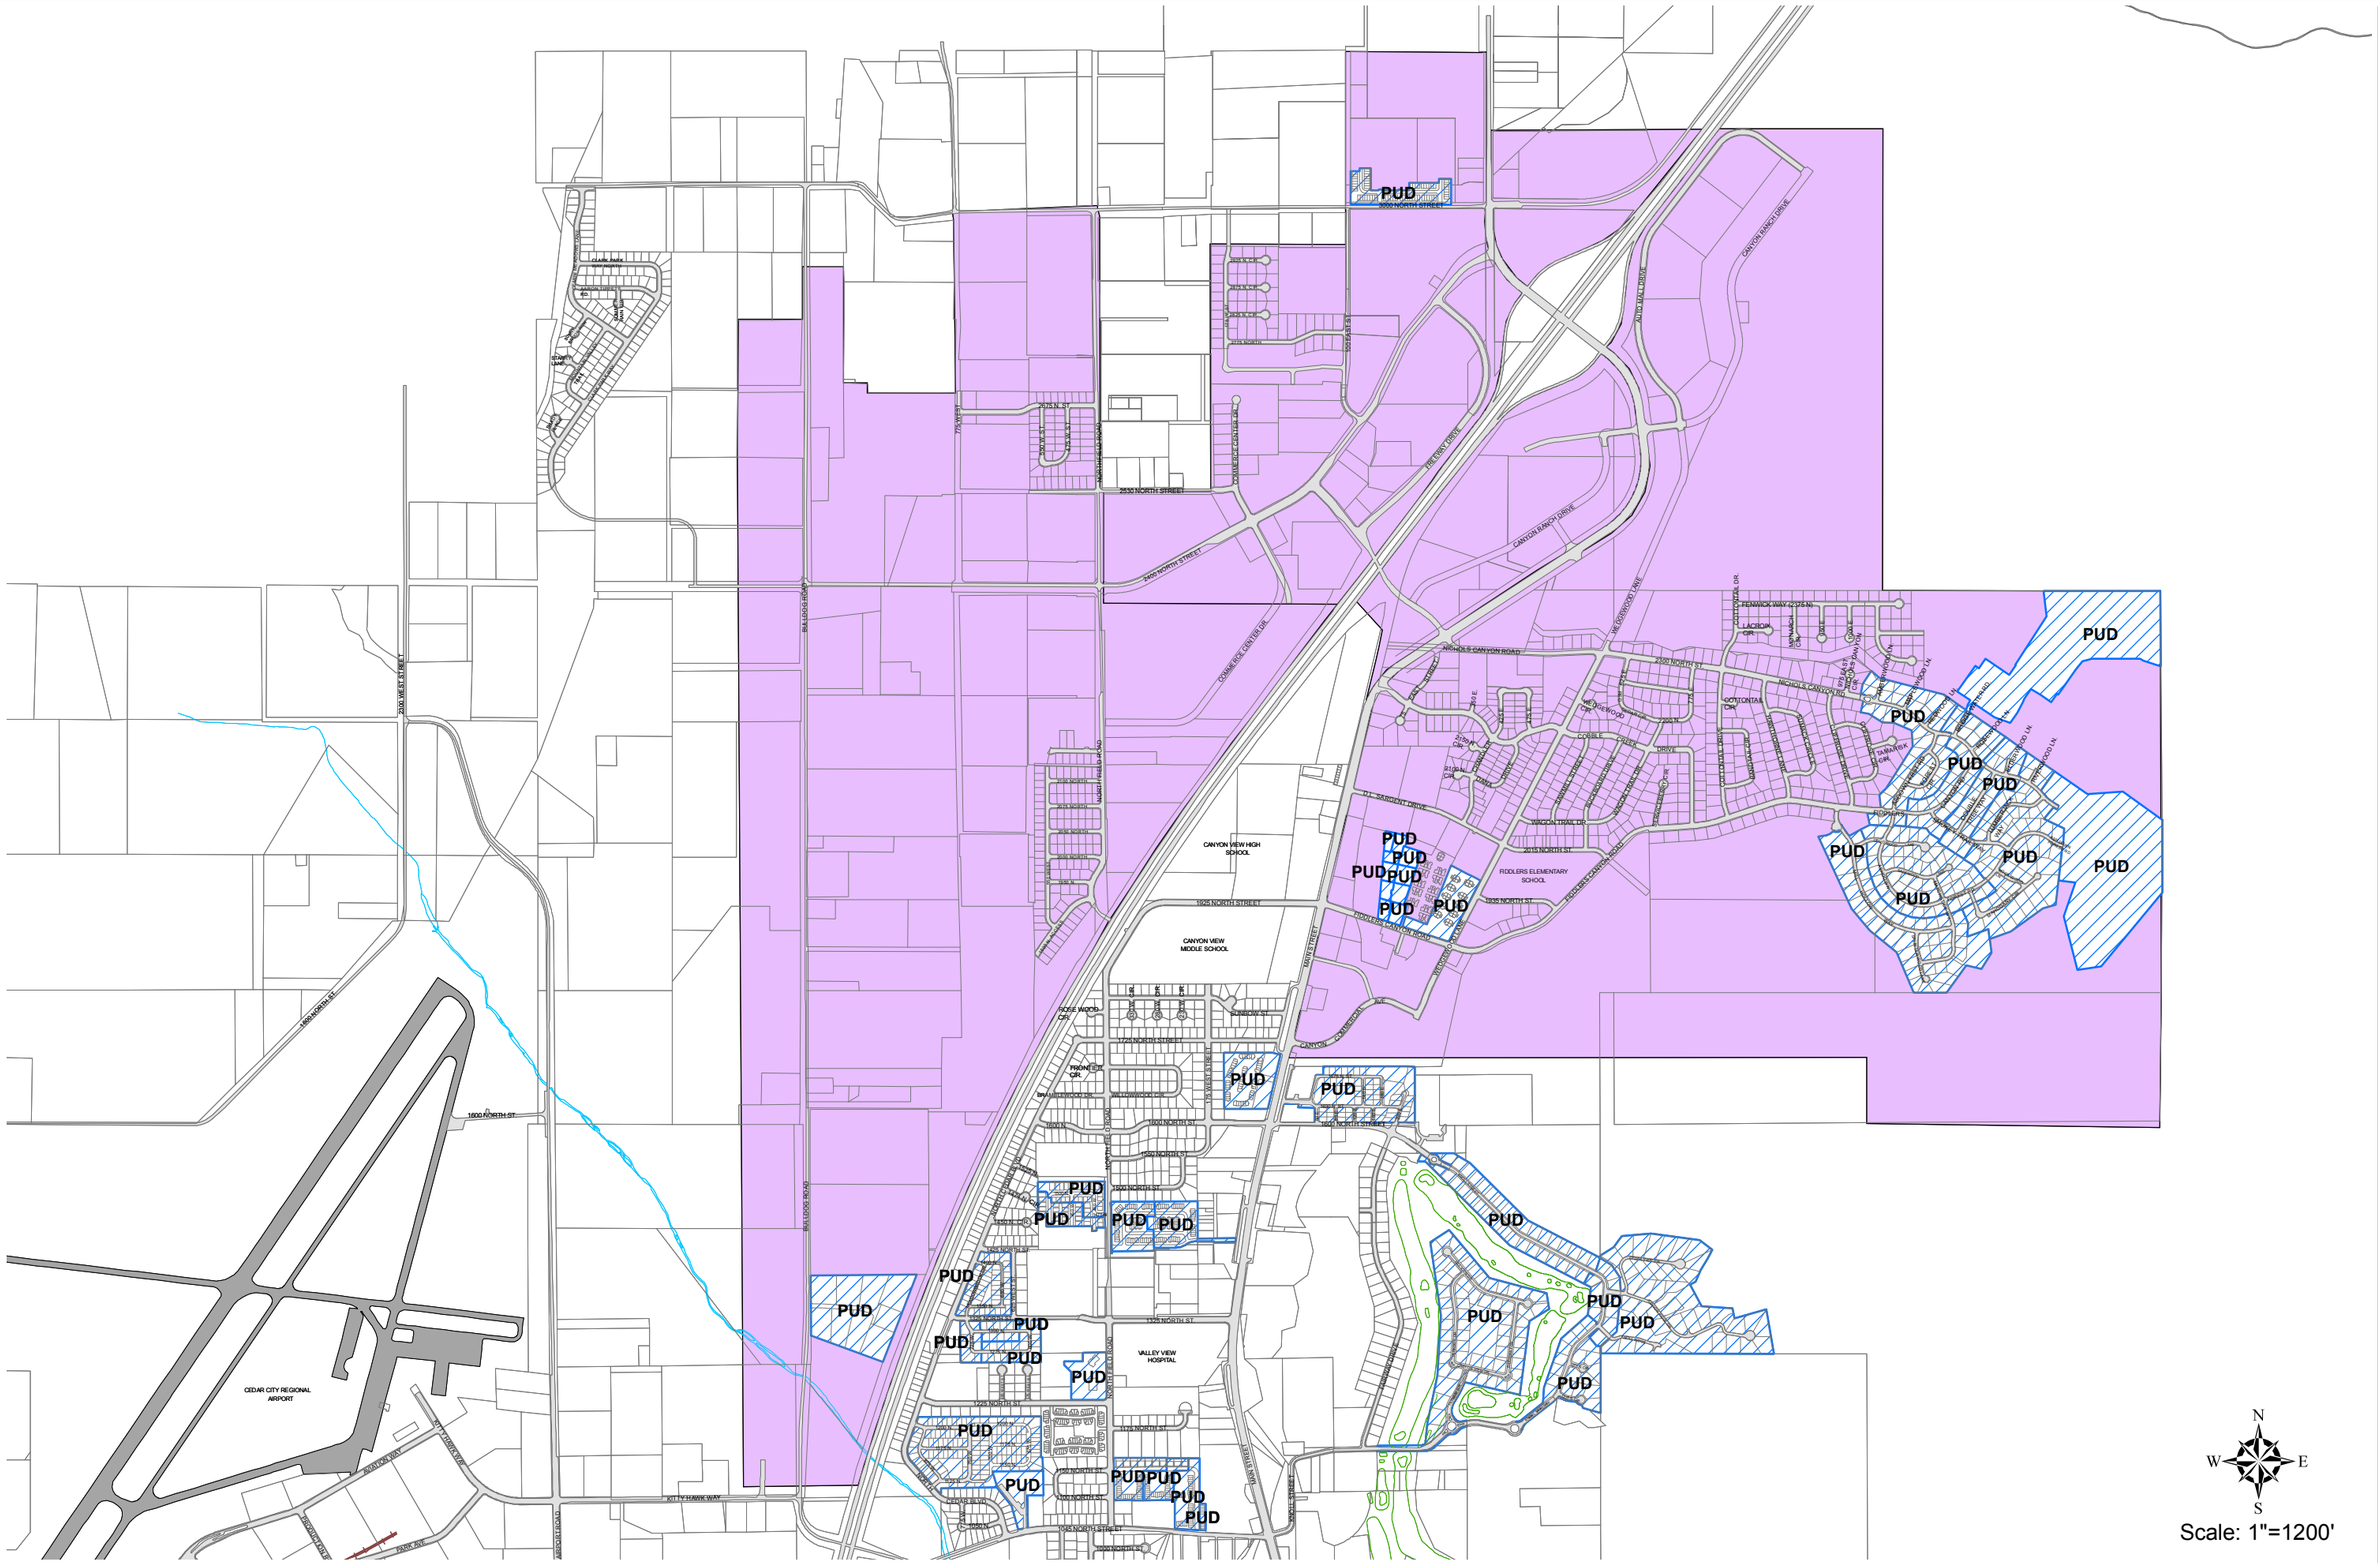

Scale: 1"=1200'

AREA 7 STREET MAINTENANCE PLAN

SHEET 1 OF 1